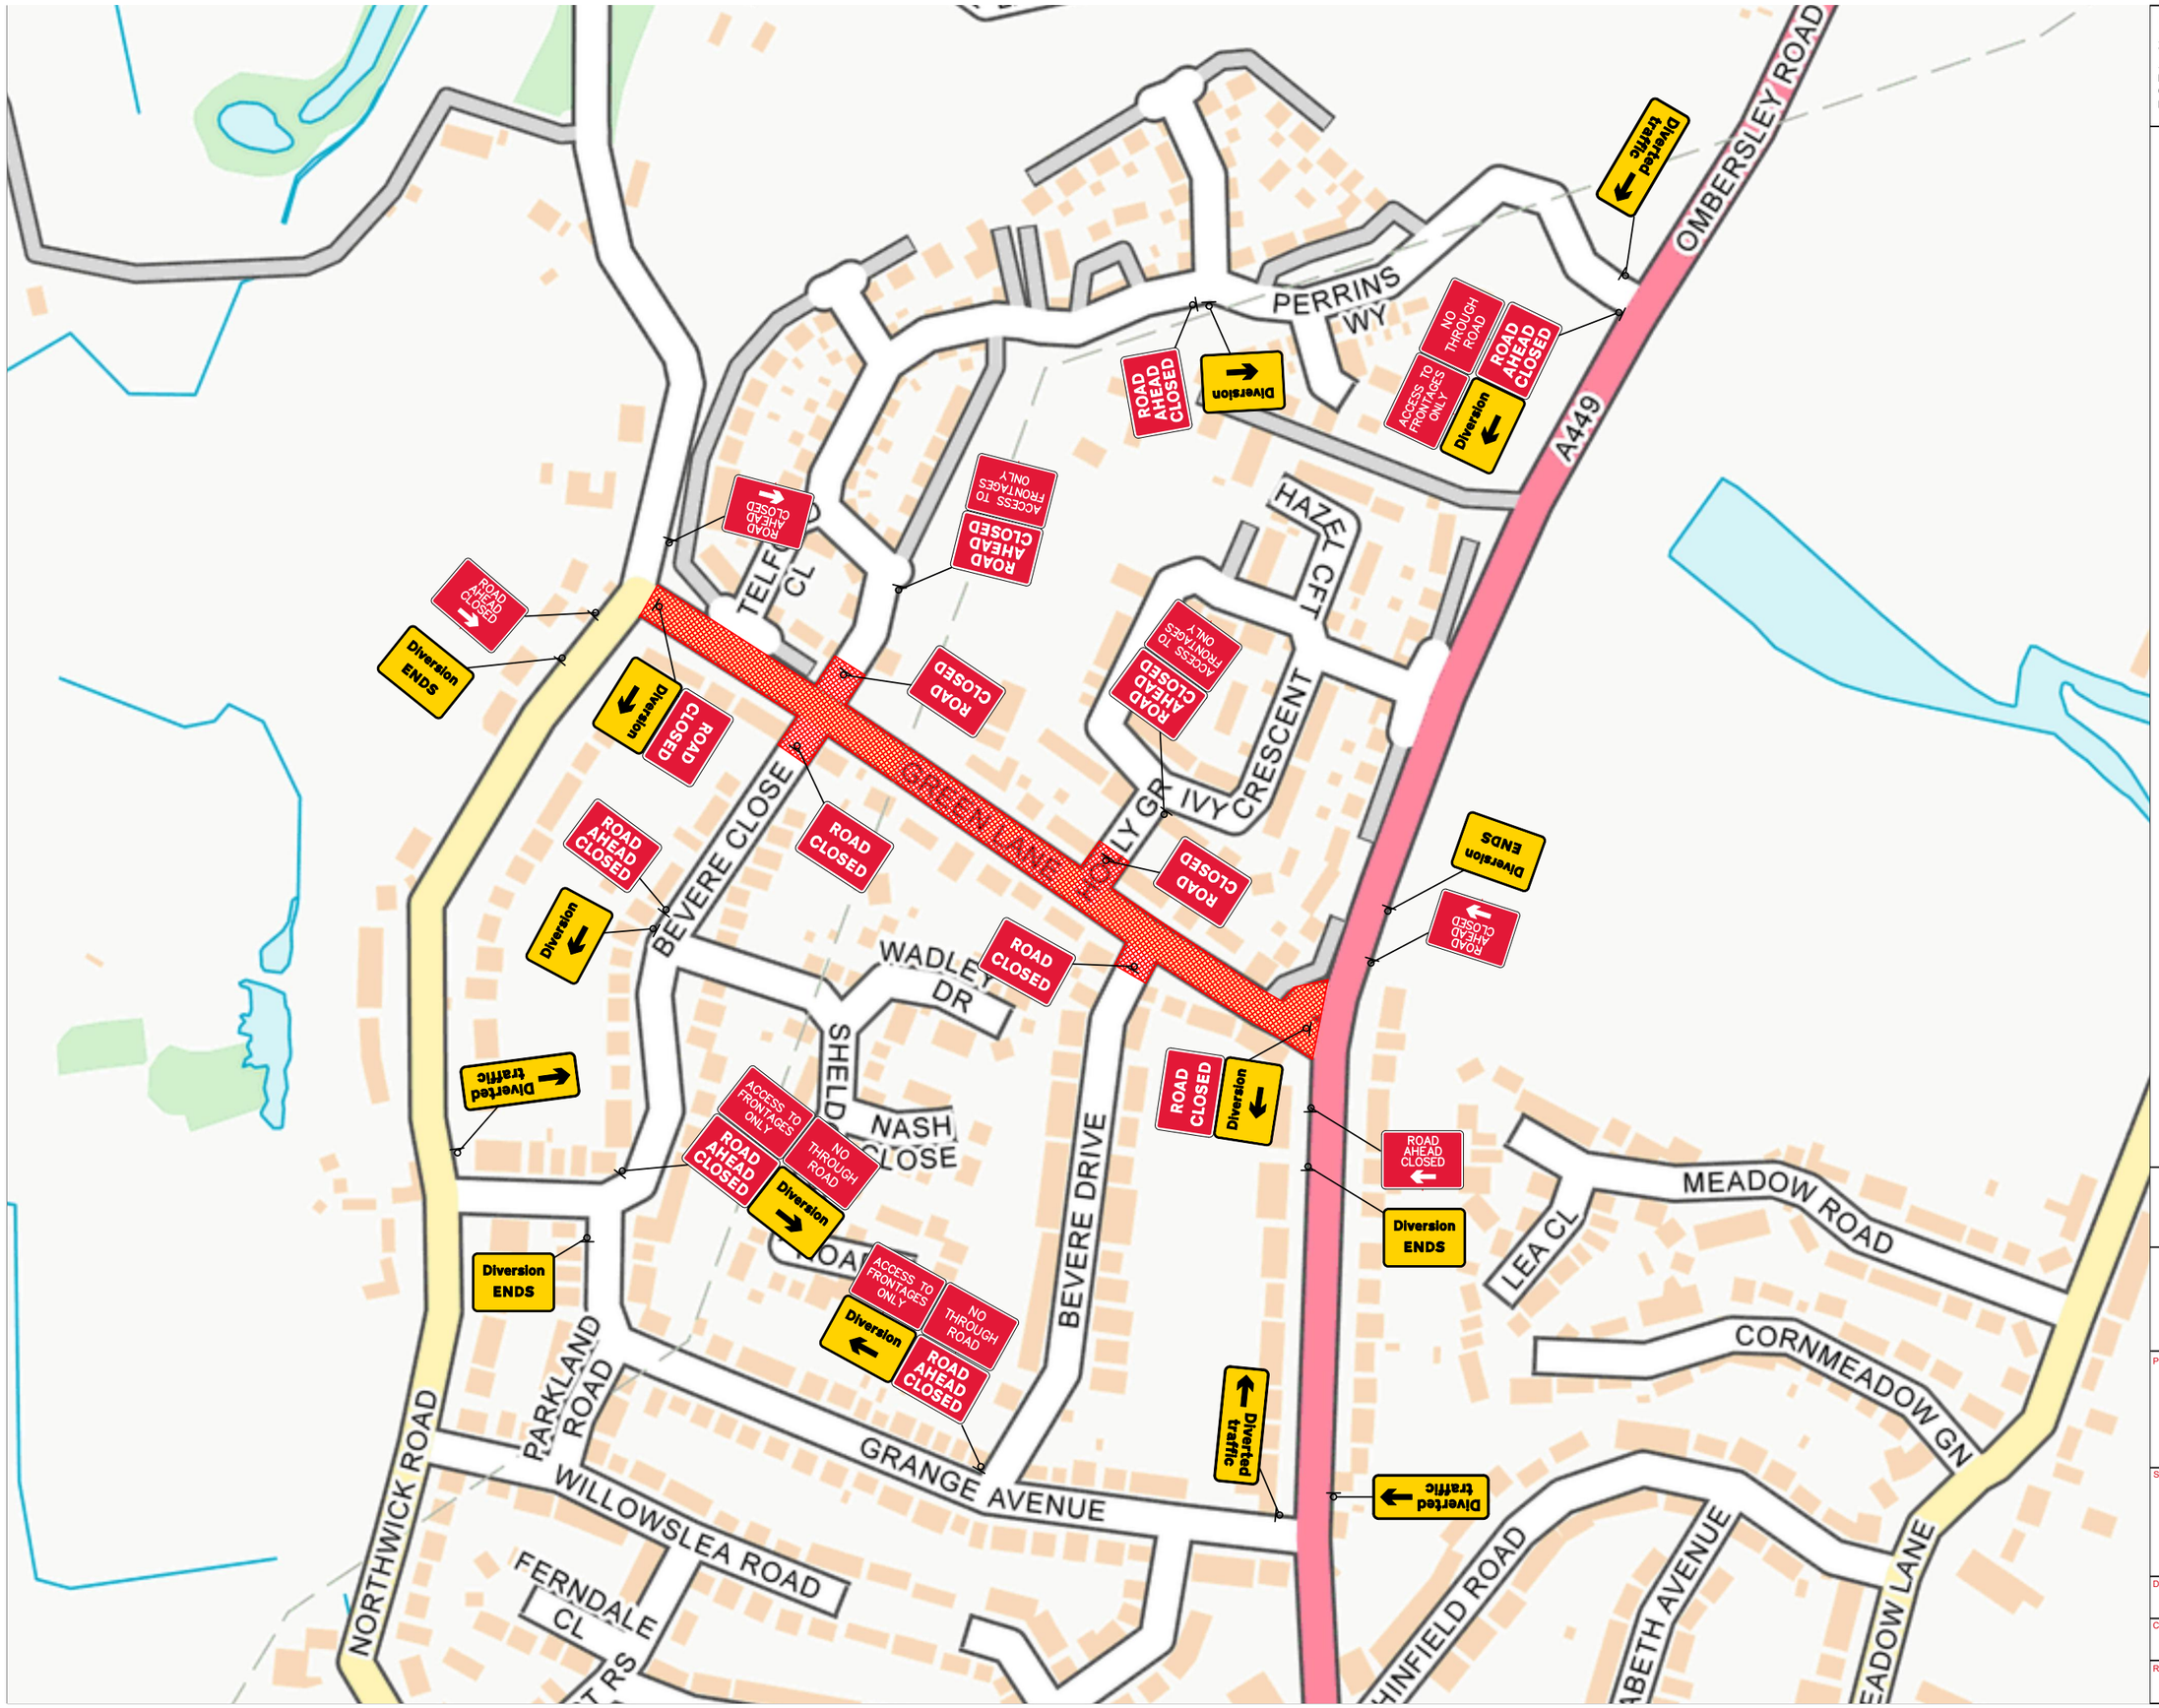

NOTES:

ALL TRAFFIC MANAGEMENT TO BE IN ACCORDANCE WITH 'SAFETY AT STREETWORKS & ROADWORKS' AND THE TSRGD 2016, AND INSTALLATION, MAINTENANCE AND DISMANTLE METHODS MUST COMPLY WITH HEADWAY TRAFFIC MANAGEMENT'S RELEVANT METHOD STATEMENT(S).

FOOTWAY CLOSED | FOOTWAY CLOSED AHEAD

Cadent to supply and install footway/footpath closure signage.

HEADWAY TRAFFIC MANAGEMENT

Flowaime Energy Infrastructure Solutions

PROJECT:

Road Closure Diversion

SITE ADDRESS:

Green Lane, Worcester WR3 7QG

DRAWN BY:	DATE:
L.Sanders	03/02/2026
CHECKED BY:	OUR REF:
C.Moran	
REF:	REVISION: