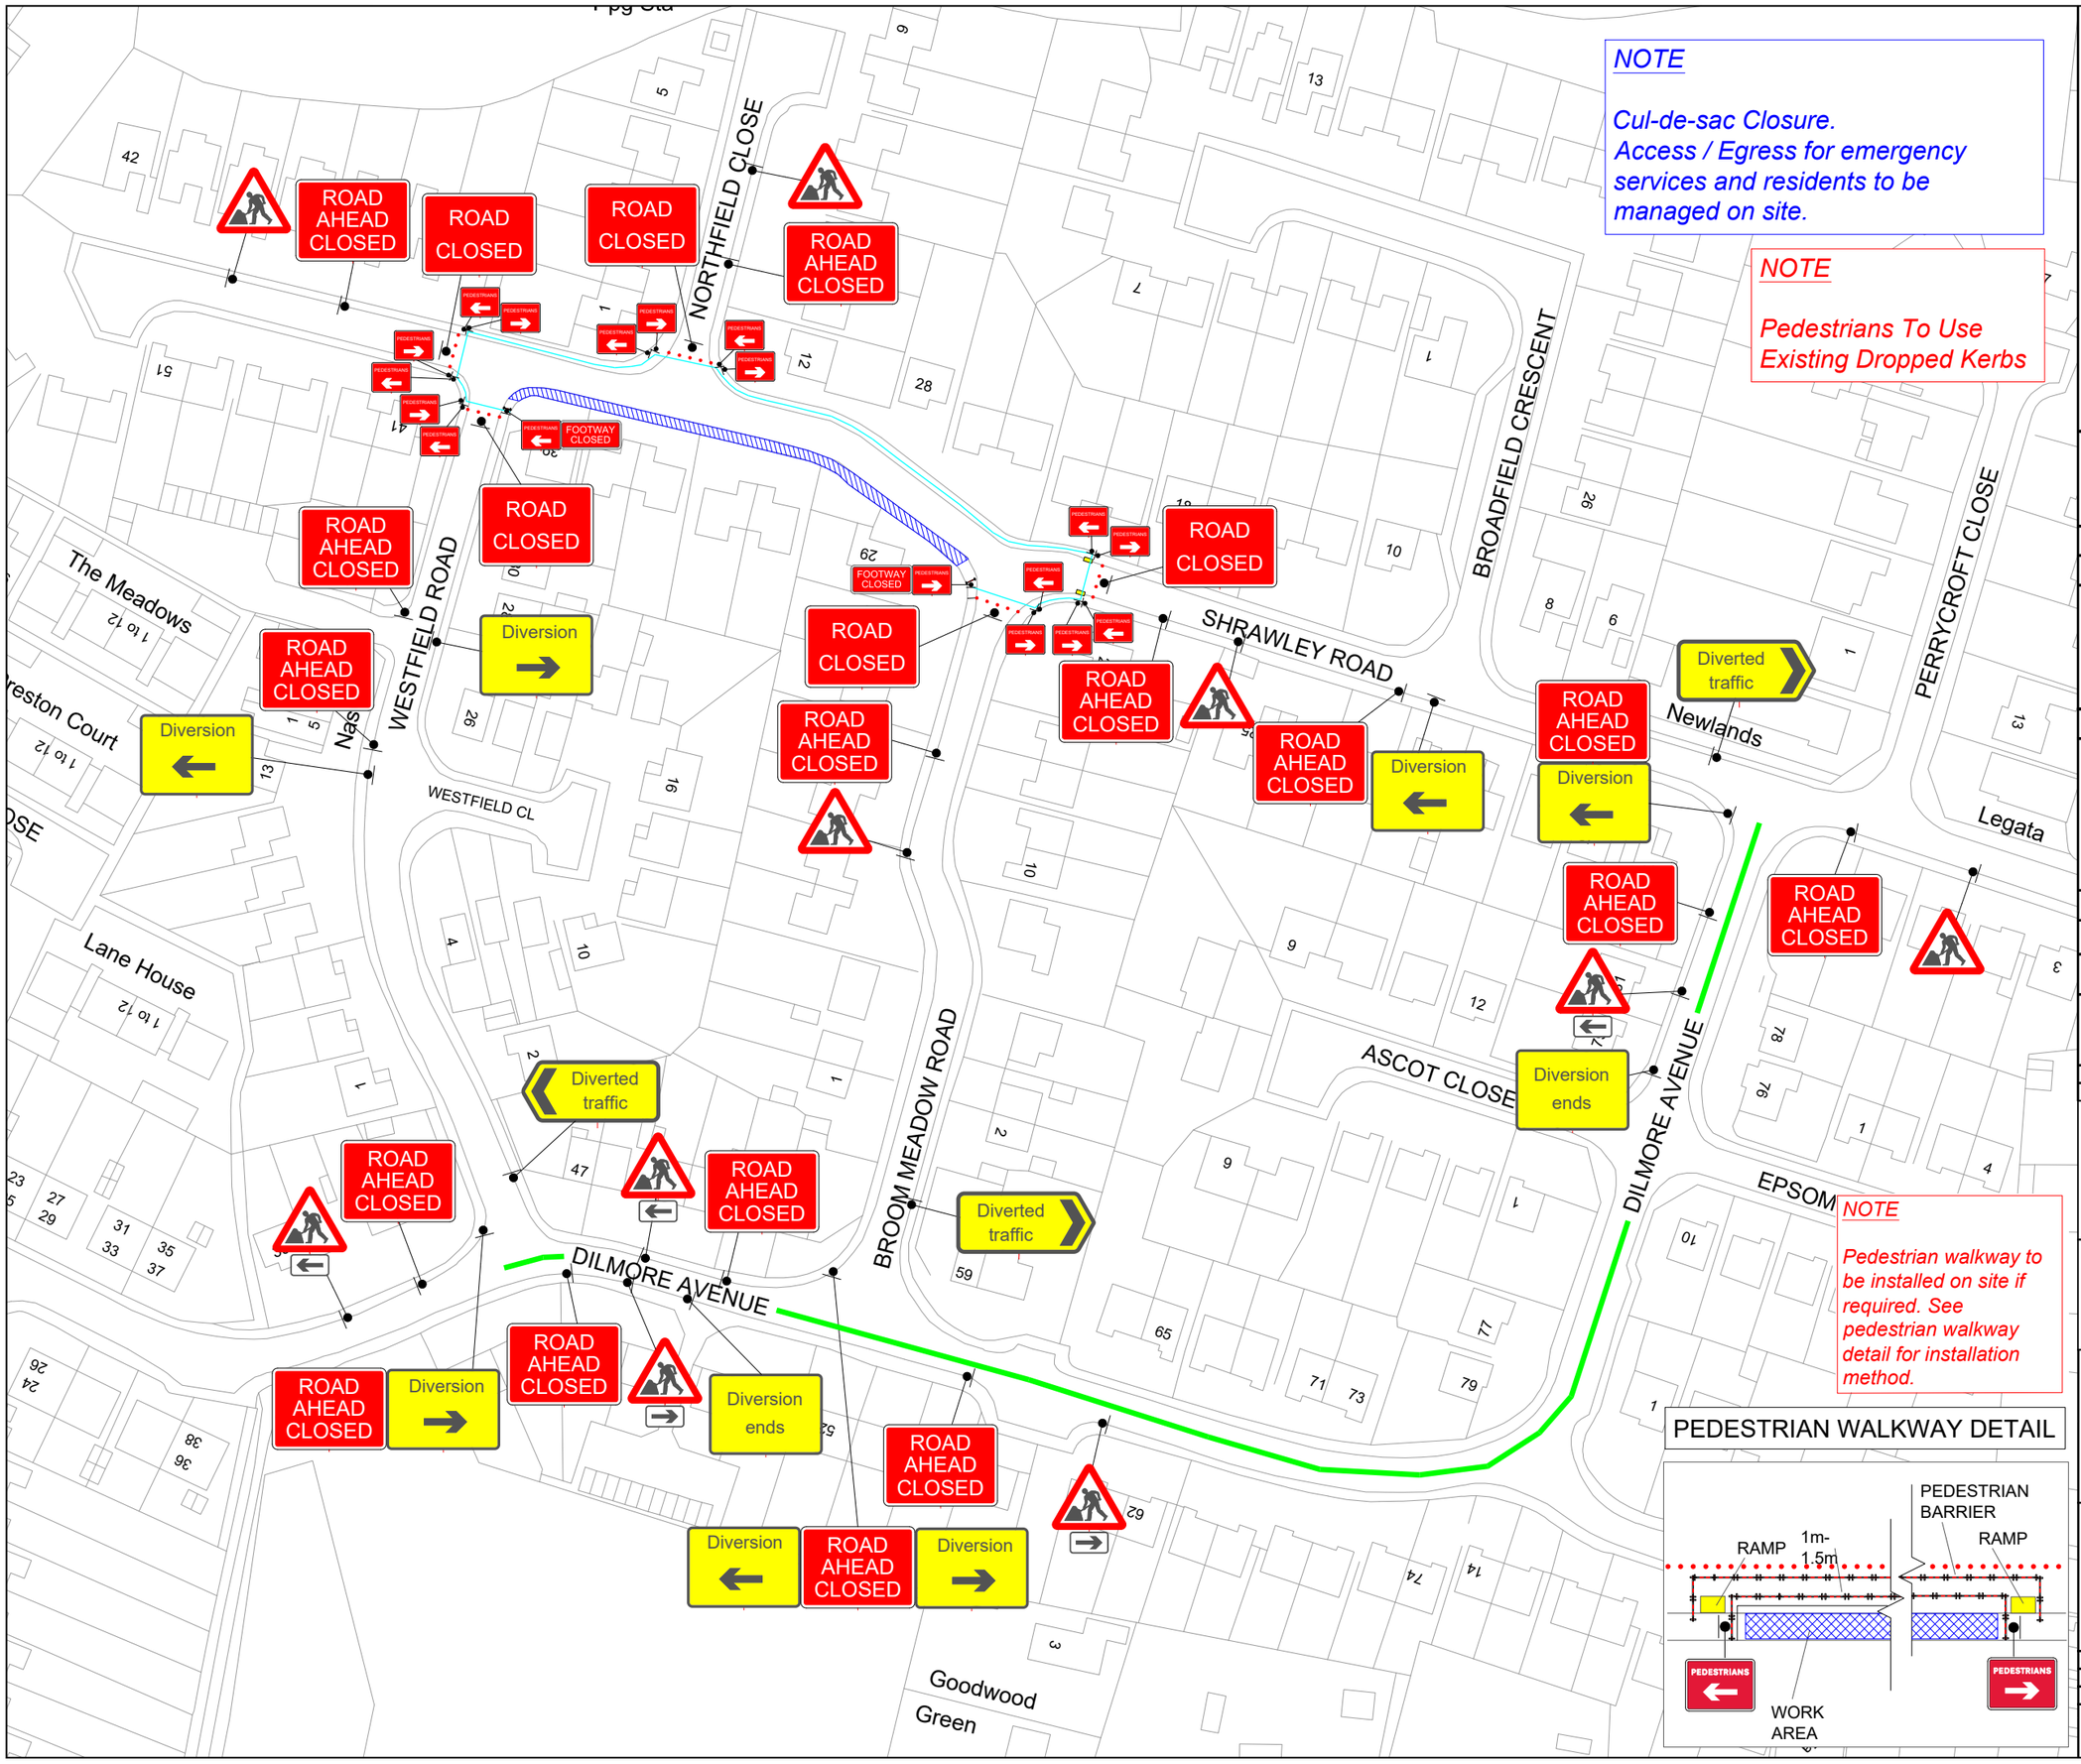

NOTE

Cul-de-sac Closure.
Access / Egress for emergency services and residents to be managed on site.

NOTE

Pedestrians To Use Existing Dropped Kerbs

NOTE

Pedestrian walkway to be installed on site if required. See pedestrian walkway detail for installation method.

PEDESTRIAN WALKWAY DETAIL

KEY

- Cone
- Sign
- Work area
- Diversion route
- Pedestrian diversion route

Sign Count 42

Diversion Route
Clockwise Diversion
Dilmore Avenue
Anti-Clockwise Diversion
Dilmore Avenue

Min width of sideways safety zone (S)	0.5 m
Min length of longways clearance (L)	0.5 m
Speed of the road	30

Rev	Description	By	Chk	Date
-	--	-		-

Revisions

Client: nationalgrid

Project: Shrawley Road, Fernhill Heath, Worcestershire, WR3 7TJ
Grid Ref: (x)386559 ; (y)259168

Title: Road Closure & Diversion

DOOCEY Traffic Management

Design: SH	Drawn: SH	Chkd: OP
Date: 09/12/25	Date: 09/12/25	Date: 09/12/25
Scale: A3 - NTS	Status: Proposed	

Drawing No DTM8345 - 012 Rev: -