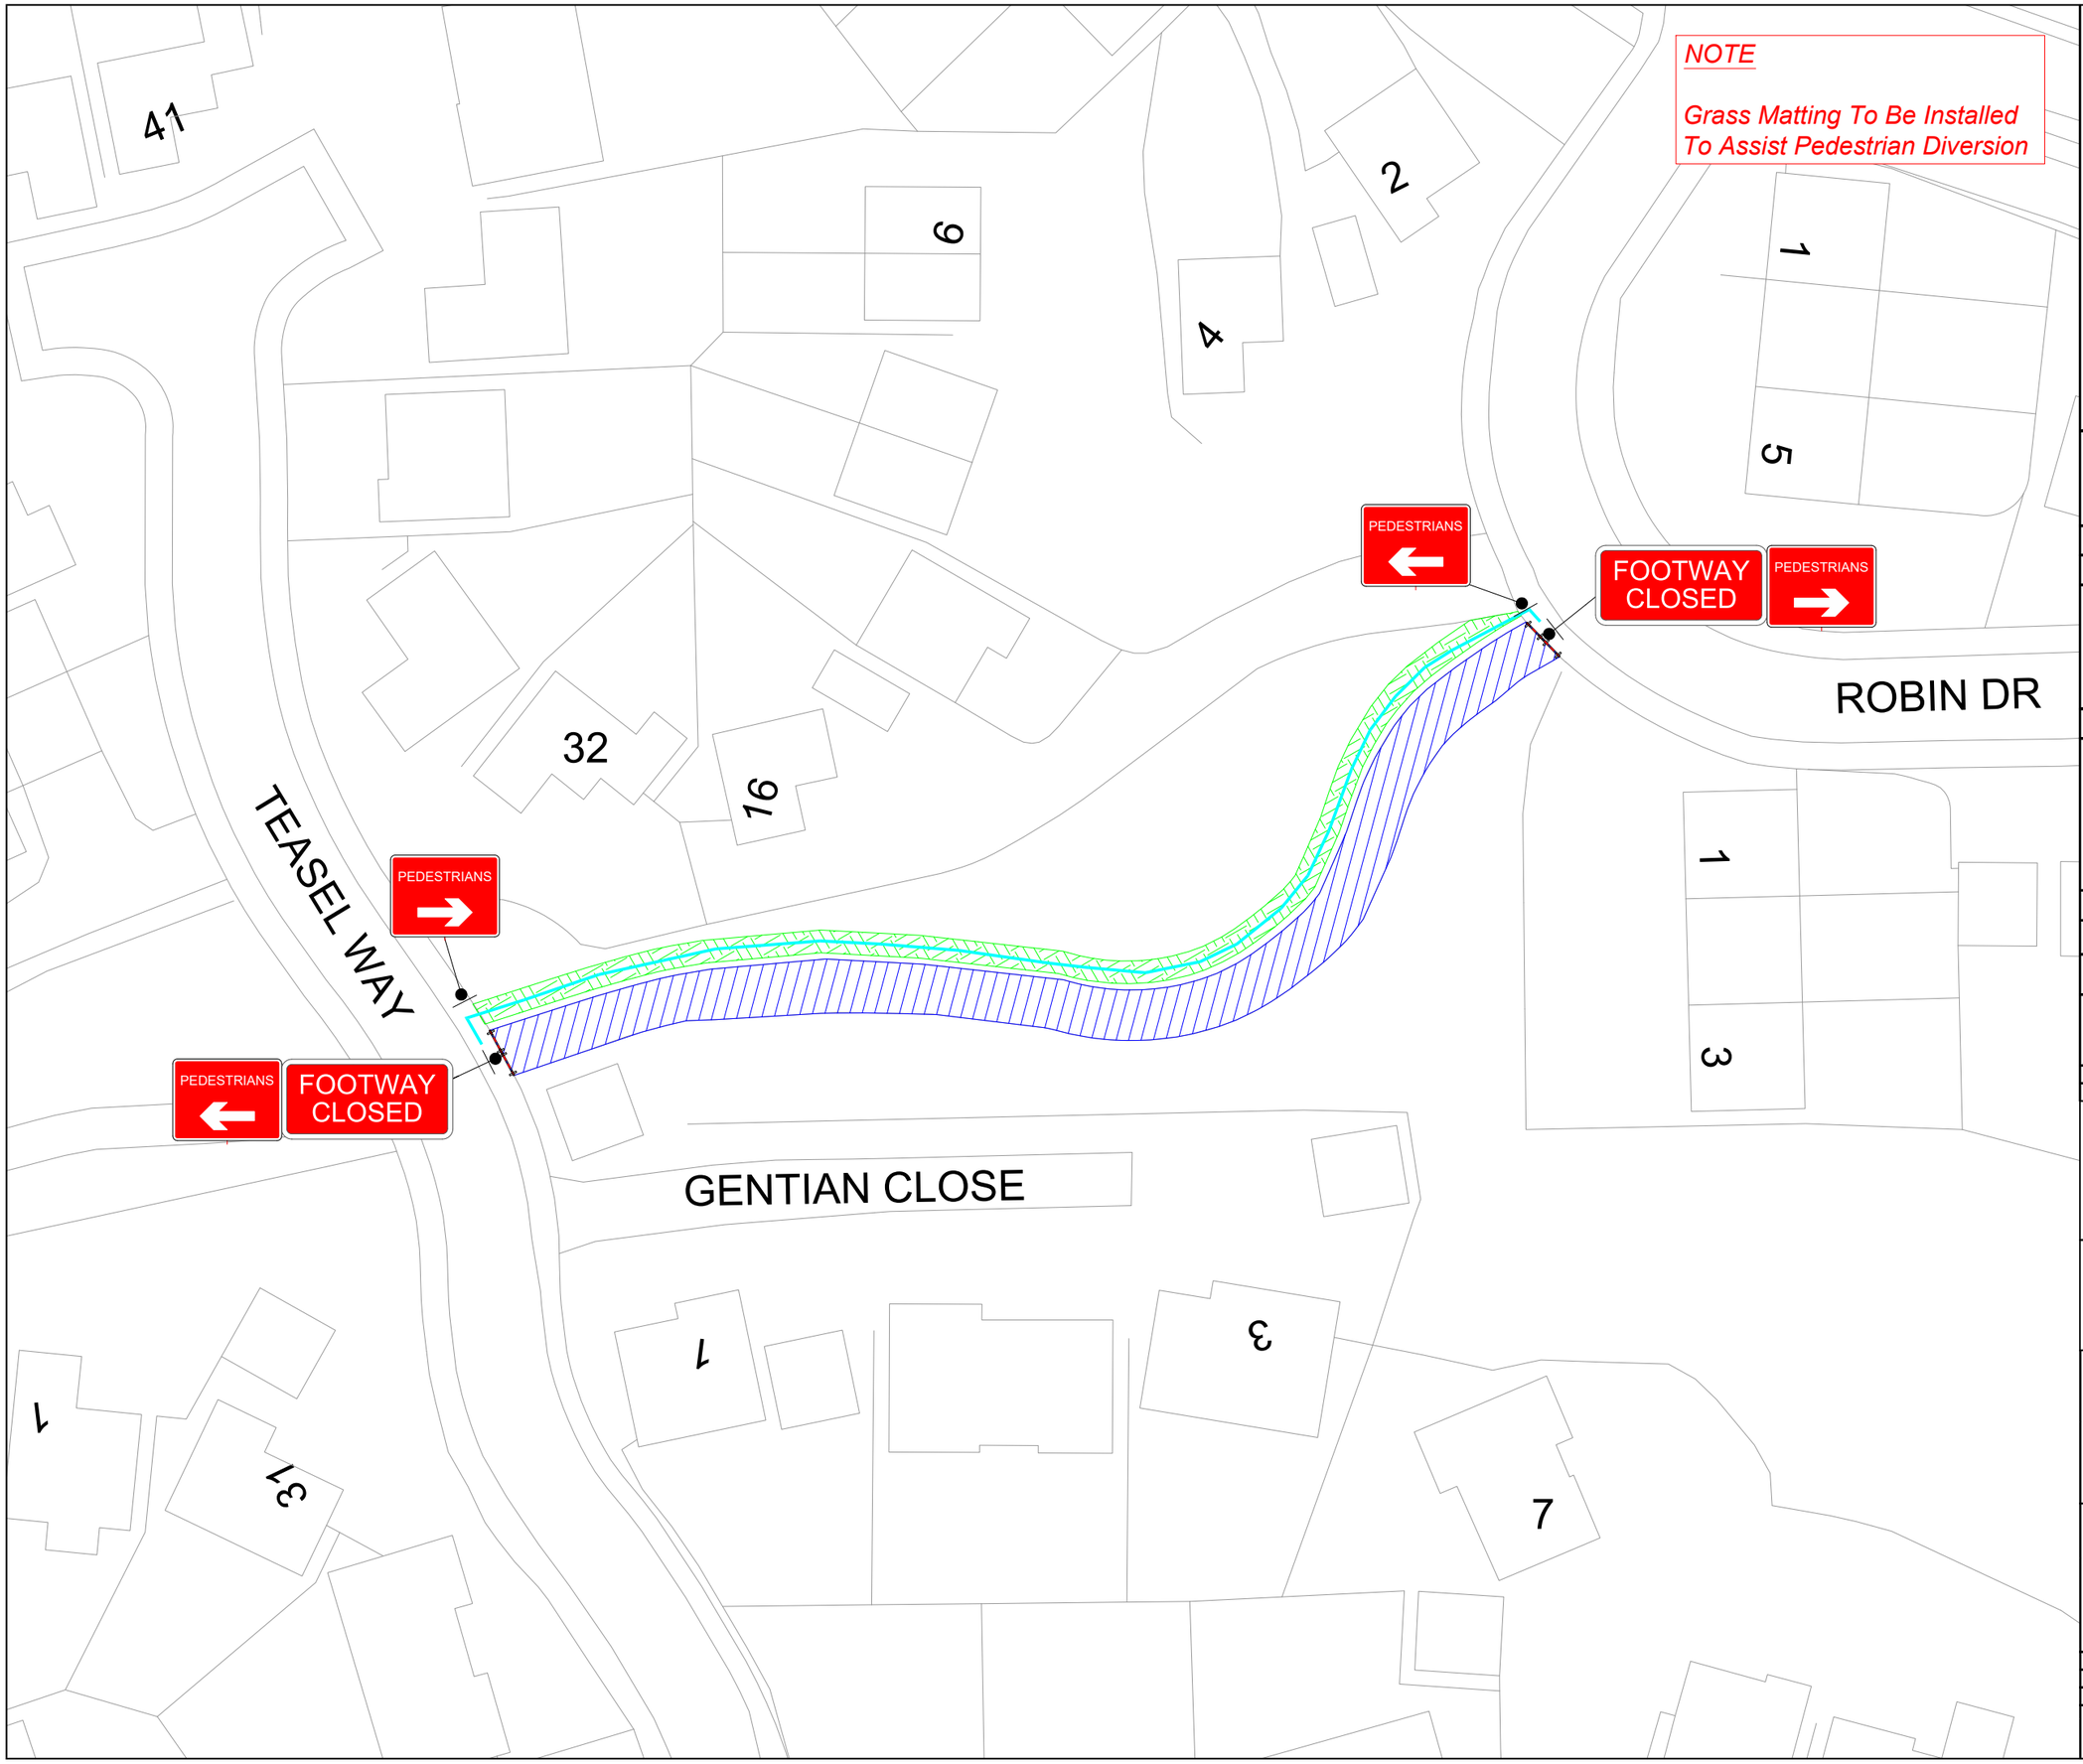

KEY

- Cone
- Sign
- Work area
- Pedestrian diversion route
- Grass Matting

Sign Count 6

Diversion Route

Clockwise Diversion

Pedestrian Diversion.

Anti-Clockwise Diversion

Pedestrian Diversion.

Min width of sideways safety zone (S)	0.5 m
Min length of longways clearance (L)	0.5 m
Speed of the road	30

Rev	Description	By	Chk	Date
-	--	-		-

Revisions

Client:

nationalgrid

Project:

Genhan Close, Fernhill Heath,
Worcestershire, WR3 7LQ
Grid Ref: (x)386148 ; (y)259163

Title:

Footpath Closure & Diversion

DOOCEY Traffic Management

Design: SH	Drawn: SH	Chkd: OP
Date: 09/12/25	Date: 09/12/25	Date: 09/12/25
Scale: A3 - NTS	Status: Proposed	

Drawing No DTM8345 - 001 Rev: -