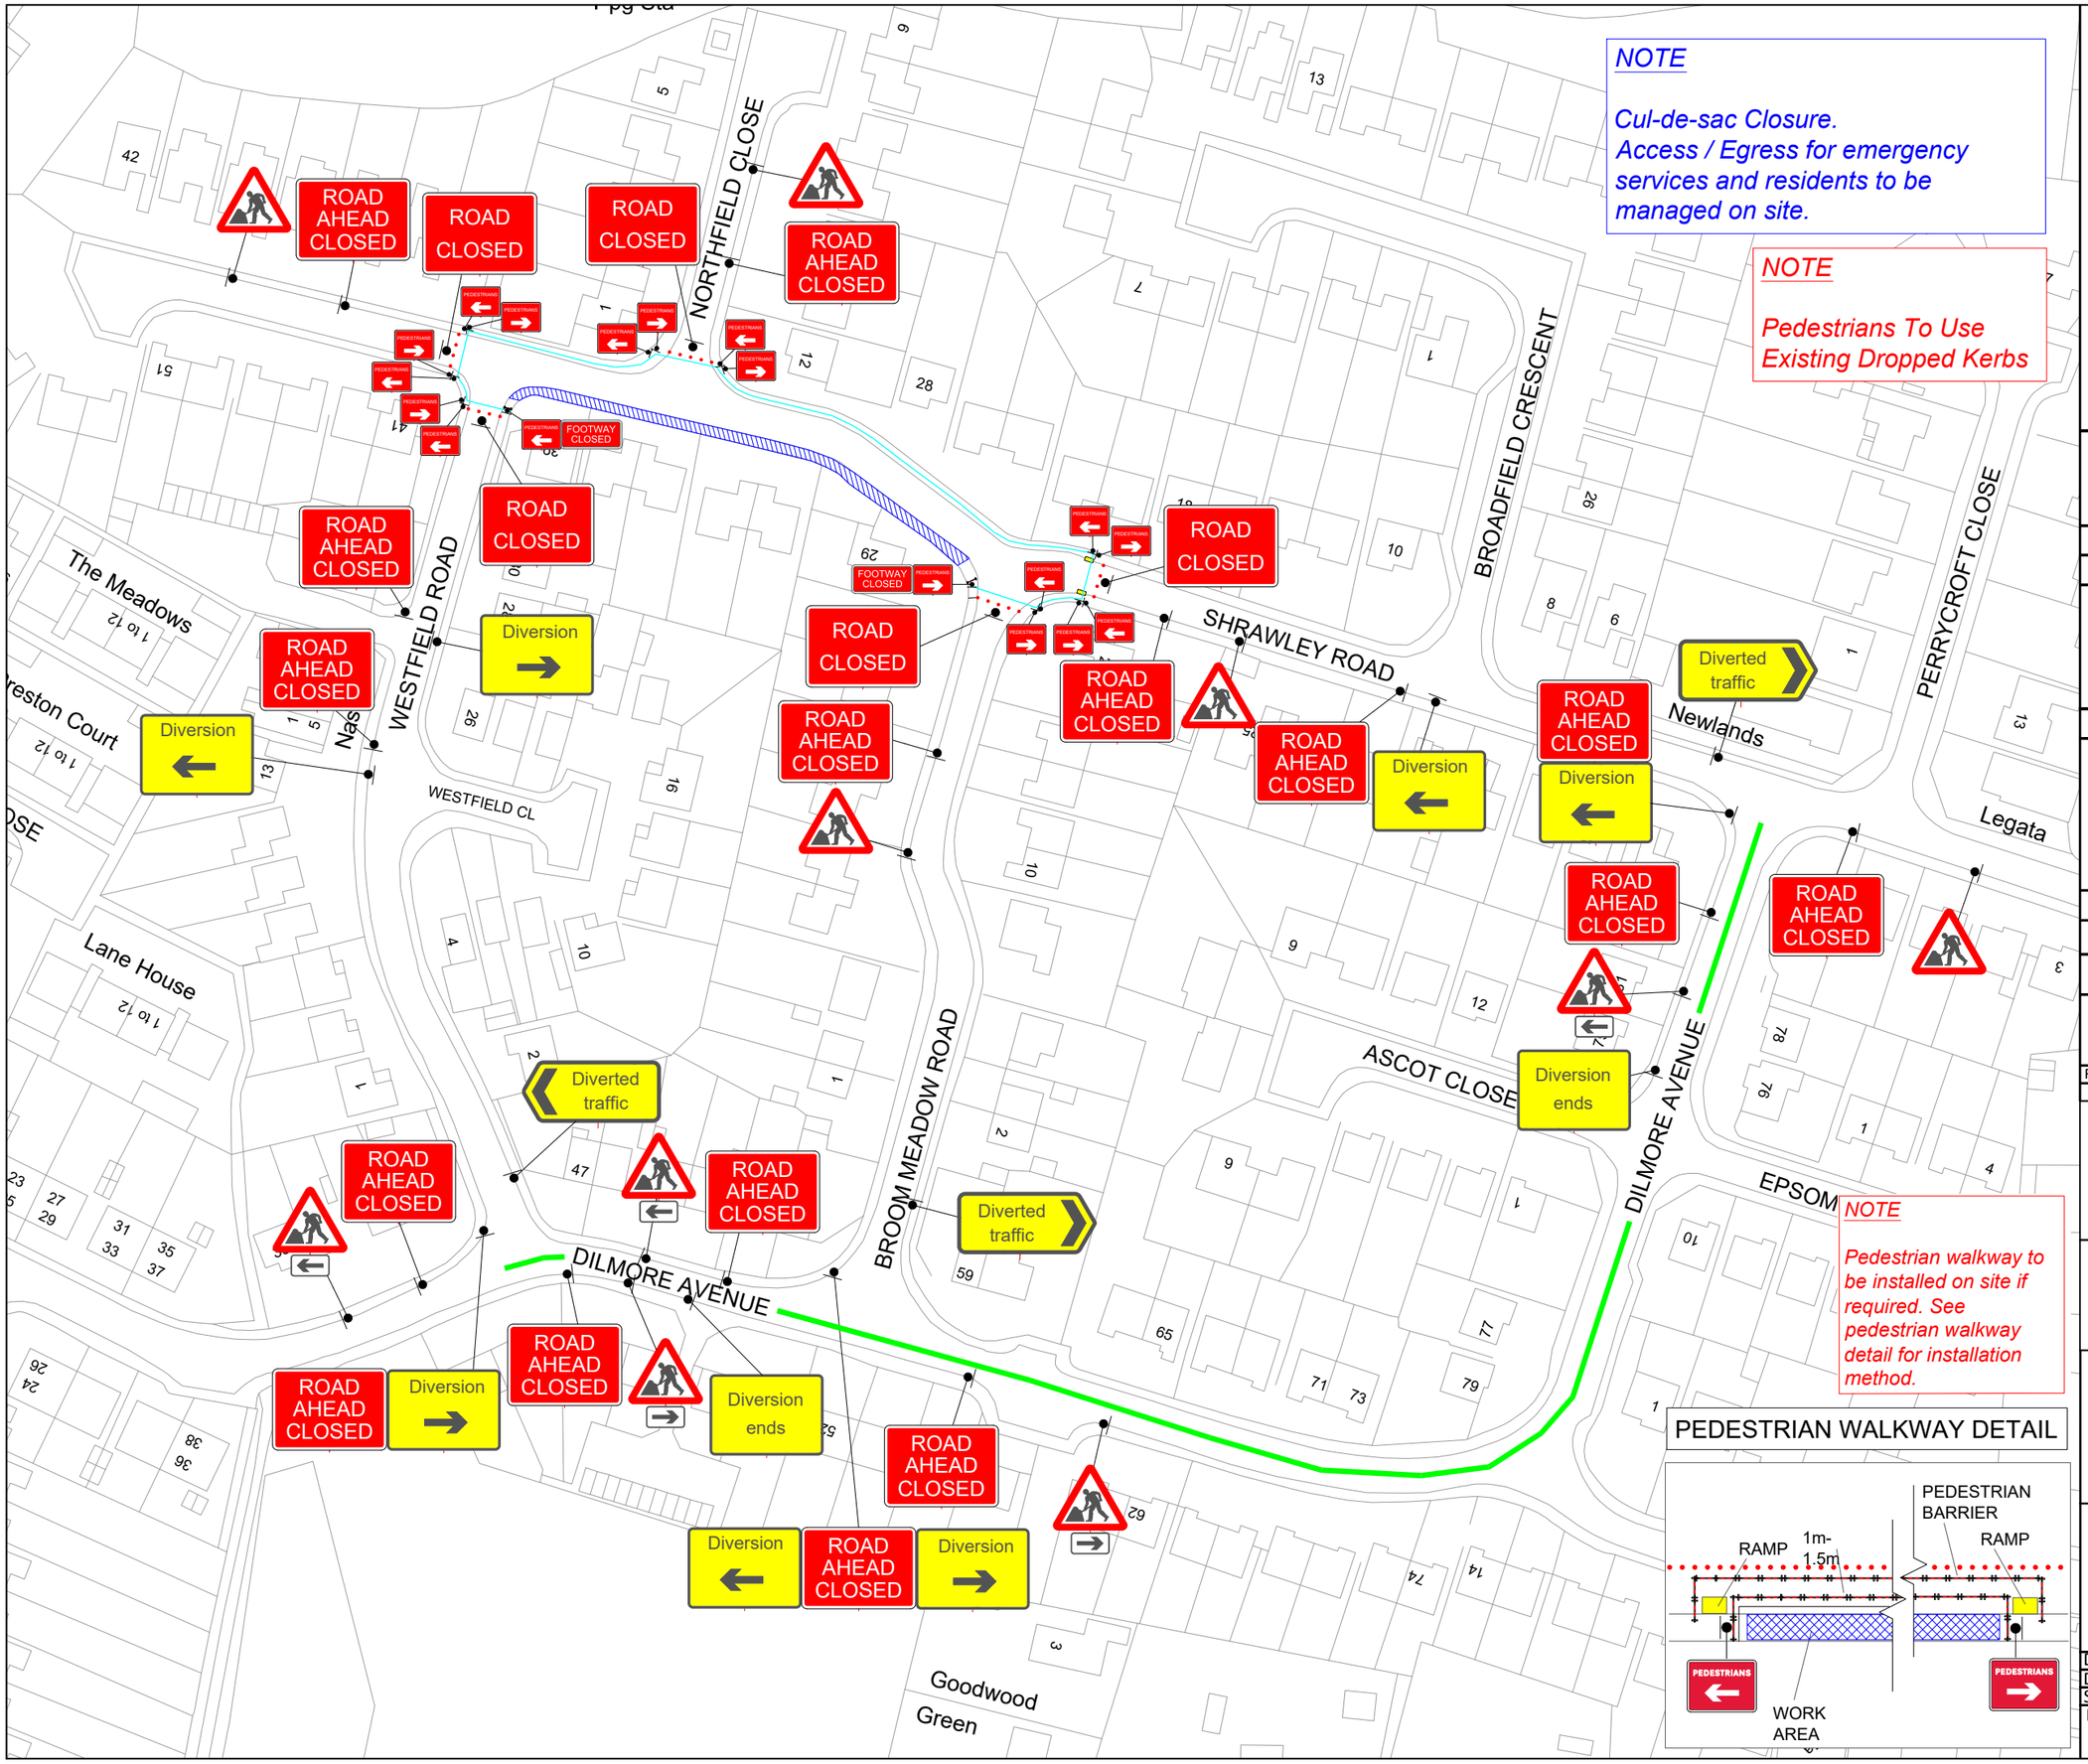

KEY

- Cone
- Sign
- Work area
- Diversion route
- Pedestrian diversion route

Sign Count 42

Diversion Route

Clockwise Diversion

Dilmore Avenue

Anti-Clockwise Diversion

Dilmore Avenue

PEDESTRIAN WALKWAY DETAIL

Min width of sideways safety zone (S)	0.5 m
Min length of longways clearance (L)	0.5 m
Speed of the road	30

Rev	Description	By	Chk	Date
-	--	-		-

Revisions

Client: nationalgrid

Project:
Shrawley Road, Fernhill Heath,
Worcestershire, WR3 7TJ
Grid Ref: (x)386559 ; (y)259168

Title:
Road Closure & Diversion

DOOCEY Traffic Management

Design: SH	Drawn: SH	Chkd: OP
Date: 09/12/25	Date: 09/12/25	Date: 09/12/25
Scale: A3 - NTS	Status: Proposed	

Drawing No DTM8345 - 012 Rev: -